
Sheet 1

Green Turtle Pump Station
Hatch Replacement
Work Zone Traffic Control Plan

Refer to Sheet 2 for Lane Closure and Detour

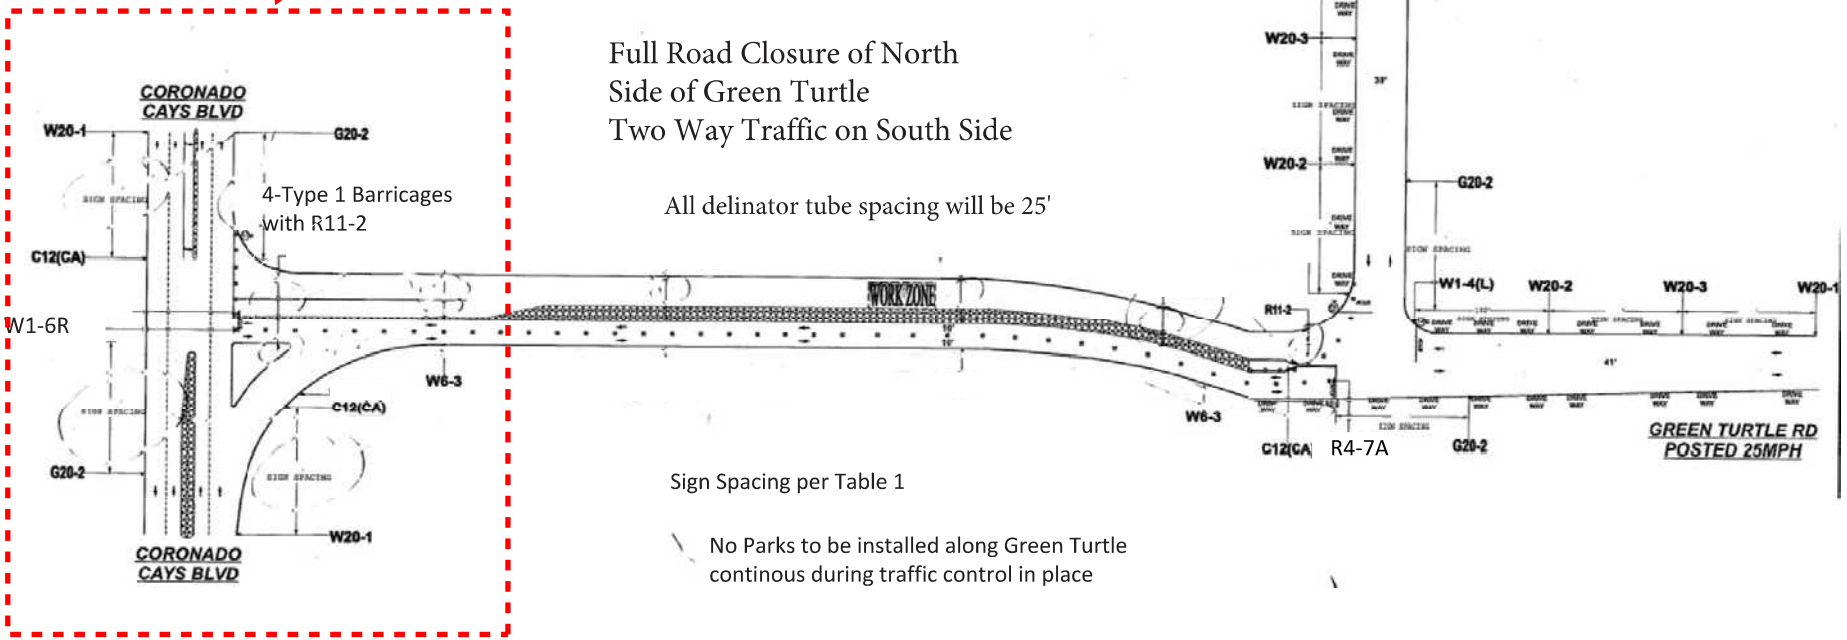

Full Road Closure of North Side of Green Turtle
Two Way Traffic on South Side

All delinator tube spacing will be 25'

Sign Spacing per Table 1

No Parks to be installed along Green Turtle continous during traffic control in place

- 42" Grabber Tube Delinator



Sheet 2


Legend
Coronado Cays Security kiosk
GREEN TURTLE RD.
M4-8a
M4-9
SC9(CA)
SC9(CA)
M4-9L
CORONADO CAYS BLVD.
Close left turn lane with cones
R1-1/R5-1
SC9(CA) Detour
R3-2
W20-2
Type 1 barricades with C30(CA)
Google Earth
Image © 2026 Vexcel Imaging US, Inc.
200 ft
N